

Work Order ID 145520

Friday, May 06, 2016 9:07:37 AM

145520

Page 1

Item ID: D3436-5 Accept ***N900040100*** Setup Start ***NS1***
 Revision ID: **36** Stop ***NS2***
 Item Name: Bushing
 Start Date: 5/3/2016 Start Qty: ~~20.00~~ ***20*** Cust Item ID:
 Required Date: 5/5/2016 Req'd Qty: ~~20.00~~ ***20*** Customer:
 Reference:

Approvals: Process Plan: 22m Date: 16/05/09 Tooling: _____ Date: _____
 QC: _____ Date: _____ SPC (Y/N): _____ Date: _____
 Run Start ***NR1***
 Stop ***NR2***

Sequence ID/ Work Center ID	Operation Description	Set Up/ Run Hours	Tool ID	Tool #	Plan Code	Accept Qty	Reject Qty	Reject Number	Insp. Stamp
Draw Nbr	Revision Nbr								
D3436	Rev A								
100	Hardinge CNC LATHE SMALL	0.00							
100									
Hardinge	Memo	0.20							
Hardinge CNC Lathe Small	Turn as per Folio FA526 and Dwg D3436 , Deburr								
						37	Ø		16/05/37 DAS 49 9-89
110	QC2- Inspect parts off machine FAI/FAIB	0.00							
110									
QC	Memo	0.20							
Quality Control									
						37	Ø		16/05/16 DAS 49 9-89
120	QC8- Inspect parts - second check	0.00							
120									
QC	Memo	0.40							
Quality Control									
						37	Ø		DAS 45 9-89 2016-5-16

DQA: _____ Date: _____

**WORK ORDER NON-CONFORMANCE / UPDATE**

QA Closed: _____ Date: _____

Work Order update only ☐

Work Order: _____ Part No. _____ NCR No. _____		DISPOSITION Rework ☐ Scrap ☐ Use-as-is ☐ Suspected Unapproved ☐		AGAINST DEPARTMENT/PROCESS Skid-tube ☐ Machining ☐ Thermoforming ☐ Large Fab ☐ Cross tube ☐ Small Fab ☐ Finishing ☐ Composite ☐ Water Jet ☐ Prod. Eng. Coord. ☐ Rec/Store/Packaging ☐ Supplier ☐ Engineering ☐ Quality ☐ Other ☐					
Date :		Step #:		QTY Effective :			MRB (QSI042) Approval 		
Description Work Order Deviation				Disposition					
							Completed By		
							Lead hand / Supervisor Approval Verification		
							QC / QA Coordinator Approval		

Root Cause				FAULT CATEGORY			
Environment ☐	☐ No Re-verification	☐ Pressure/Forced	☐ Temperature/Cure	☐ Power Loss/Surge	☐ Positioned Wrong		
Design ☐	☐ Operator	☐ Bending	☐ Set-up	☐ Folio/Program	☐ Outside Dimensions		
Doc/Data ☐	☐ Offset/Setup	☐ Centre Not Concentric	☐ BOM/Route	☐ Grain	☐ Over/Under tolerance		
Equip/Tooling ☐	☐ Supplier	☐ Cracks	☐ Broken/Damage/Defect	☐ Weld	☐ Part Incorrect		
Handling/Pre ☐	☐ Training	☐ Crimp/Kink/Ripple/Wave	☐ Inspection Incomplete/Unqualified	☐ Wrong Stock Pulled	☐ Part Lost/Missing		
Material ☐	☐ Use for Testing	☐ Cuffs	☐ Contamination	☐ Out of Sequence	☐ Part Moved		
Internal Transport ☐	☐ Poor Information	☐ Crushing	☐ Countersink	☐ Off-set	☐ Drawing		
Tribal Knowledge ☐	☐ Rushing	☐ Heat Treat	☐ Cut Too Short	☐ Mislabeled	☐ Finish		
LOA ☐	☐ Product Improvement	☐ Wave/Twist in Tube	☐ Instructions Incomplete/Unclear	☐ Fit/Function	☐ Misread		
Substation ☐	☐ Process Improvement	☐ Marks/Chatter	☐ Drill Holes	☐ Misaligned/off center	☐ Turning Sequence		
Past Expiry Date ☐	☐ Manufacturing Process	OTHER :					
Misidentified ☐	☐ Past Due						

Work Order ID 145520

Friday, May 06, 2016 9:07:37 AM

145520

Page 2

Item ID: D3436-5

Accept

N900040100

Setup

Start

NS1

Revision ID:

Stop

NS2

Item Name: Bushing

Start Date: 5/3/2016

Start Qty: 20.00

20

Cust Item ID:

Required Date: 5/5/2016

Req'd Qty: 20.00

20

Customer:

Reference:

Approvals:

Process Plan: _____

Date: _____

Tooling: _____

Date: _____

Run

Start

NR1

QC: _____

Date: _____

SPC (Y/N): _____

Date: _____

Stop

NR2Sequence ID/
Work Center IDOperation
DescriptionSet Up/
Run Hours

Tool ID

Tool #

Plan
CodeAccept
QtyReject
QtyReject
NumberInsp.
Stamp

130

Identify as per dwg & Stock Location: _____

0.00

130

Packaging

Memo

0.20

Packaging

*****STOCK IN LARGE FAB*****
LOCATION: WA001

37

MAY 17 2016

DAS

8

9-86

140

QC21- Final Inspection - Work Order Release

0.00

140

QC

Memo

2.00

Quality Control

10/5/189J

MC5

MAY 18 2016

DQA: _____ Date: _____



WORK ORDER NON-CONFORMANCE / UPDATE

QA Closed: _____ Date: _____

Work Order update only ☐

Work Order: _____ Part No. _____ NCR No. _____		DISPOSITION Rework ☐ Scrap ☐ Use-as-is ☐ Suspected Unapproved ☐		AGAINST DEPARTMENT/PROCESS Skid-tube ☐ Machining ☐ Thermoforming ☐ Large Fab ☐ Cross tube ☐ Small Fab ☐ Finishing ☐ Composite ☐ Water Jet ☐ Prod. Eng. Coor. ☐ Rec/Store/Packaging ☐ Supplier ☐ Engineering ☐ Quality ☐ Other ☐					
Date :		Step #:		QTY Effective :			MRB (QS1042) Approval 		
Description Work Order Deviation				Disposition					
								Completed By	
								Lead hand / Supervisor Approval Verification	
								QC / QA Coordinator Approval	

Root Cause			FAULT CATEGORY							
Environment ☐	☐	No Re-verification	☐	Pressure/Forced	☐	Temperature/Cure	☐	Power Loss/Surge	☐	Positioned Wrong
Design ☐	☐	Operator	☐	Bending	☐	Set-up	☐	Folio/Program	☐	Outside Dimensions
Doc/Data ☐	☐	Offset/Setup	☐	Centre Not Concentric	☐	BOM/Route	☐	Grain	☐	Over/Under tolerance
Equip/Tooling ☐	☐	Supplier	☐	Cracks	☐	Broken/Damage/Defect	☐	Weld	☐	Part Incorrect
Handling/Pre ☐	☐	Training	☐	Crimp/Kink/Ripple/Wave	☐	Inspection Incomplete/Unqualified	☐	Wrong Stock Pulled	☐	Part Lost/Missing
Material ☐	☐	Use for Testing	☐	Cuffs	☐	Contamination	☐	Out of Sequence	☐	Part Moved
Internal Transport ☐	☐	Poor Information	☐	Crushing	☐	Countersink	☐	Off-set	☐	Drawing
Tribal Knowledge ☐	☐	Rushing	☐	Heat Treat	☐	Cut Too Short	☐	Mislabeled	☐	Finish
LOA ☐	☐	Product Improvement	☐	Wave/Twist in Tube	☐	Instructions Incomplete/Unclear	☐	Fit/Function	☐	Misread
Substation ☐	☐	Process Improvement	☐	Marks/Chatter	☐	Drill Holes	☐	Misaligned/off center	☐	Turning Sequence
Past Expiry Date ☐	☐	Manufacturing Process	OTHER :							
Misidentified ☐	☐	Past Due								

Picklist Print

Friday, May 06, 2016 9:07:37 AM

Page 1

Work Order ID: 145520

145520

Parent Item: D3436-5

D3436-5

Parent Item Name: Bushing

Start Date: 5/3/2016

Required Date: 5/5/2016

Start Qty: 20.00

Required Qty: 20.00

Comments: IPP A05.05.11New issueKJ/JLM

Component Item ID/ Item Name	Replacement Item ID	Mfg/ Purch	Bin Item	Primary Location	Last Location	Route Seq ID	Unit of Measure	Qty on Hand	Qty per Kit	Total Qty	Qty Issued	Date Issued	Status
M4130NT0.373W.049		Purchased			No	100	f	23.5000	0.1083	2.28			

M4130NT0 373W 049

4130 RD tube .373 x .049W

Location

Loc Qty

Loc Code

MAT032

23.5

m134526

23.5

4.58

DAS

49

9-88

16/05/16

DQA: _____ Date: _____



WORK ORDER NON-CONFORMANCE / UPDATE





QA Closed: _____ Date: _____

Work Order update only ☐

Work Order: _____ Part No. _____ NCR No. _____		DISPOSITION Rework ☐ Scrap ☐ Use-as-is ☐ Suspected Unapproved ☐		AGAINST DEPARTMENT/PROCESS Skid-tube ☐ Machining ☐ Thermoforming ☐ Large Fab ☐ Cross tube ☐ Small Fab ☐ Finishing ☐ Composite ☐ Water Jet ☐ Prod. Eng. Coord. ☐ Rec/Store/Packaging ☐ Supplier ☐ Engineering ☐ Quality ☐ Other ☐					
Date :		Step #:		QTY Effective :			MRB (QSI042) Approval 		
Description Work Order Deviation				Disposition					
								Completed By	
								Lead hand / Supervisor Approval Verification	
								QC / QA Coordinator Approval	
Root Cause		FAULT CATEGORY							
Environment ☐ Design ☐ Doc/Data ☐ Equip/Tooling ☐ Handling/Pre ☐ Material ☐ Internal Transport ☐ Tribal Knowledge ☐ LOA ☐ Substation ☐ Past Expiry Date ☐ Misidentified ☐	No Re-verification ☐ Operator ☐ Offset/Setup ☐ Supplier ☐ Training ☐ Use for Testing ☐ Poor Information ☐ Rushing ☐ Product Improvement ☐ Process Improvement ☐ Manufacturing Process ☐ Past Due ☐	Pressure/Forced ☐ Bending ☐ Centre Not Concentric ☐ Cracks ☐ Crimp/Kink/Ripple/Wave ☐ Cuffs ☐ Crushing ☐ Heat Treat ☐ Wave/Twist in Tube ☐ Marks/Chatter ☐	Temperature/Cure ☐ Set-up ☐ BOM/Route ☐ Broken/Damage/Defect ☐ Inspection Incomplete/Unqualified ☐ Contamination ☐ Countersink ☐ Cut Too Short ☐ Instructions Incomplete/Unclear ☐ Drill Holes ☐	Power Loss/Surge ☐ Folio/Program ☐ Grain ☐ Weld ☐ Wrong Stock Pulled ☐ Out of Sequence ☐ Off-set ☐ Mislabeled ☐ Fit/Function ☐ Misaligned/off center ☐	Positioned Wrong ☐ Outside Dimensions ☐ Over/Under tolerance ☐ Part Incorrect ☐ Part Lost/Missing ☐ Part Moved ☐ Drawing ☐ Finish ☐ Misread ☐ Turning Sequence ☐	OTHER : _____			



DESIGN MB	DRAWN BY MB	DART AEROSPACE LTD HAWKESBURY, ONTARIO, CANADA	
CHECKED ///	APPROVED ///	DRAWING NO. D3436	REV. A SHEET 1 OF 4
DATE 05.04.28		TITLE MAINTENANCE STEP	SCALE 1:4
A	05.04.28	NEW ISSUE	

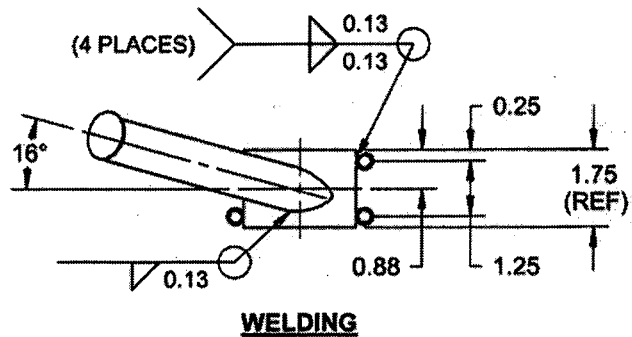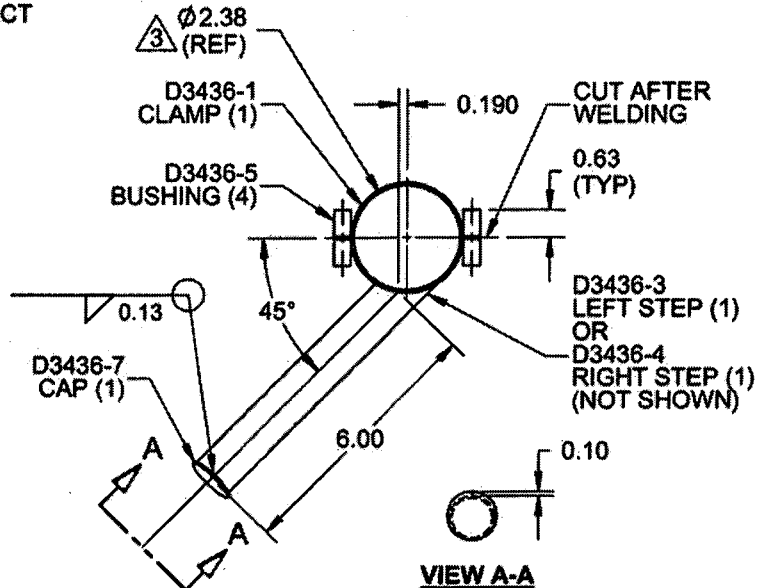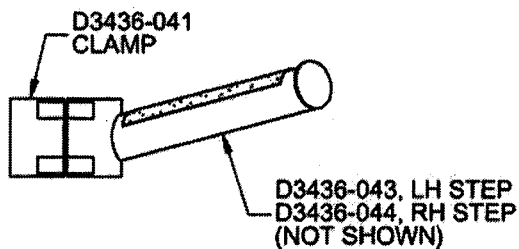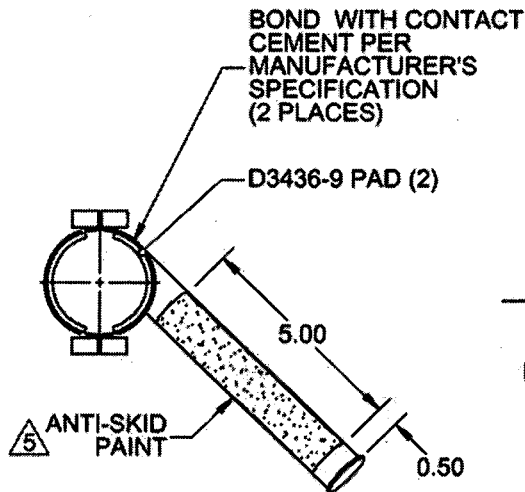

NOTES:

- 1) POSITION PARTS AS PER JIGS DT8772 AND DT8773
- 2) WELD PER DART QSI 004
- 3) FILLET BOTH TOP AND BOTTOM EDGES OF CLAMP ALONG 2.38 I.D. SECTION TO 0.03 RADIUS TO PREVENT SCORING AND SCRATCHING OF SKID CROSS TUBE
- 4) FINISH: POWDER COAT WHITE GLOSS (4.3.5.2) PER DART QSI 005 4.3
- 5) APPLY BLACK ANTI-SKID PAINT AS SHOWN PER DART QSI 005 4.4
- 6) TOLERANCES ARE PER DART QSI 018 UNLESS OTHERWISE NOTED
- 7) ALL DIMENSIONS ARE IN INCHES

RELEASED

05.05.27

COPYRIGHT © 2005 BY DART AEROSPACE LTD.



THIS DOCUMENT IS PRIVATE AND CONFIDENTIAL AND IS SUPPLIED ON THE EXPRESS CONDITION THAT IT IS NOT TO BE USED FOR ANY PURPOSE OR COPIED OR COMMUNICATED TO ANY OTHER PERSON WITHOUT WRITTEN PERMISSION FROM DART AEROSPACE LTD.

u/o 145520

28m 16/05/09





DESIGN MB	DRAWN BY MB	DART AEROSPACE LTD HAWKESBURY, ONTARIO, CANADA	
CHECKED #	APPROVED #	DRAWING NO. D3436	REV. A SHEET 2 OF 4
DATE 05.04.28		TITLE MAINTENANCE STEP	SCALE 1:2

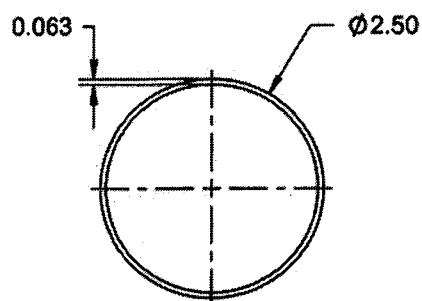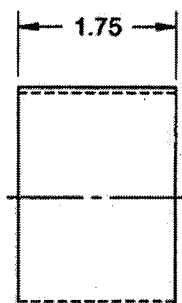

D3436-1 CLAMP

- 1) MATERIAL: AISI 4130N STEEL TUBING PER MIL-T-6736, AMS 6371, 6360, 6361, 6362, 6373 OR 6374 (REF. DART SPEC. M4130N-T2500W063)

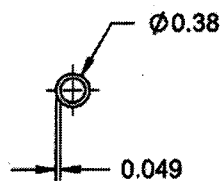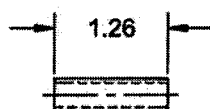

D3436-5 BUSHING

- 2) MATERIAL: AISI 4130N STEEL TUBING PER MIL-T-6736, AMS 6371, 6360, 6361, 6362, 6373 OR 6374 (REF. DART SPEC. M4130N-T0375W049)

RELEASED

05-05-27 #

D3436-1/ -5, GENERAL NOTES:


- 3) TOLERANCES ARE PER DART QSI 018 UNLESS OTHERWISE NOTED
4) ALL DIMENSIONS ARE IN INCHES
5) BREAK ALL SHARP EDGES 0.005 TO 0.010

COPYRIGHT © 2005 BY DART AEROSPACE LTD.

THIS DOCUMENT IS PRIVATE AND CONFIDENTIAL AND IS SUPPLIED ON THE EXPRESS CONDITION THAT IT IS NOT TO BE USED FOR ANY PURPOSE OR COPIED OR COMMUNICATED TO ANY OTHER PERSON WITHOUT WRITTEN PERMISSION FROM DART AEROSPACE LTD.


DART

DESIGN MB	DRAWN BY MB	DART AEROSPACE LTD HAWKESBURY, ONTARIO, CANADA	
CHECKED #	APPROVED #	DRAWING NO. D3436	REV. A SHEET 3 OF 4
DATE 05.04.28		TITLE MAINTENANCE STEP	SCALE 1:2

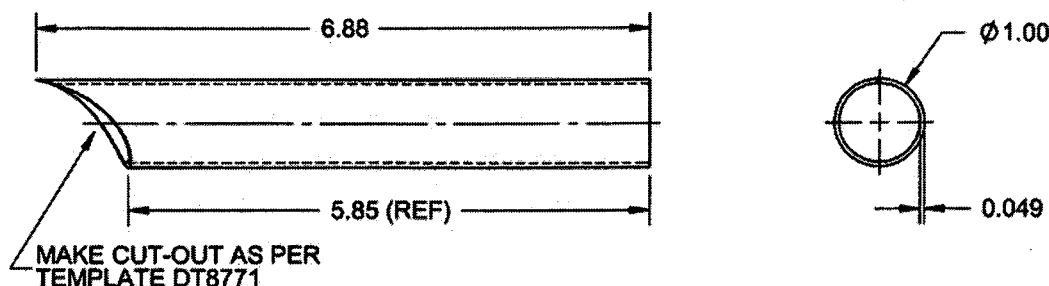**D3436-3 LEFT STEP**

(D3436-4 RIGHT STEP - OPPOSITE, NOT SHOWN)

- 1) MATERIAL: AISI 4130N STEEL TUBING PER MIL-T-6736, AMS 6371, 6360, 6361, 6362, 6373 OR 6374 (REF. DART SPEC. M4130N-T1000W049)

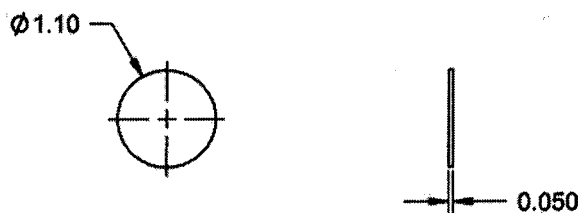**D3436-7 CAP**

- 2) MATERIAL: AISI 4130N STEEL SHEET PER MIL-S-18729, AMS6350 OR AMS 6351 (REF. DART SPEC. M4130N-S050)

RELEASED

05-05-27 #

D3436-3/-7. GENERAL NOTES:



- 3) TOLERANCES ARE PER DART QSI 018 UNLESS OTHERWISE NOTED
4) ALL DIMENSIONS ARE IN INCHES
5) BREAK ALL SHARP EDGES 0.005 TO 0.010

COPYRIGHT © 2005 BY DART AEROSPACE LTD.

THIS DOCUMENT IS PRIVATE AND CONFIDENTIAL AND IS SUPPLIED ON THE EXPRESS CONDITION THAT IT IS NOT TO BE USED FOR ANY PURPOSE OR COPIED OR COMMUNICATED TO ANY OTHER PERSON WITHOUT WRITTEN PERMISSION FROM DART AEROSPACE LTD.



DESIGN MB	DRAWN BY MB	DART AEROSPACE LTD HAWKESBURY, ONTARIO, CANADA	
CHECKED <i>[Signature]</i>	APPROVED <i>[Signature]</i>	DRAWING NO. D3436	REV. A SHEET 4 OF 4
DATE 05.04.28		TITLE MAINTENANCE STEP	SCALE 1:1

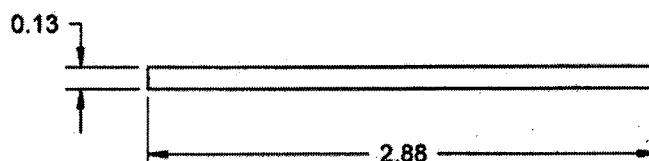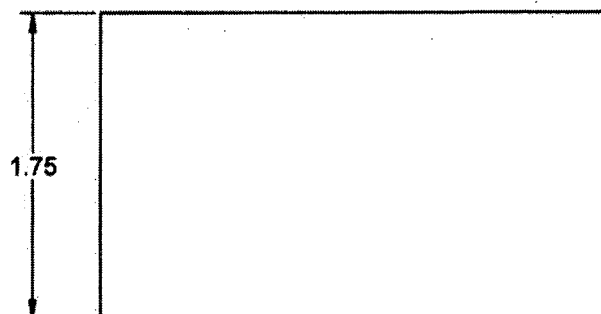

RELEASED

05.05.27 *[Signature]*

D3436-9 PAD

NOTES:

- 1) MATERIAL: 60 DUROMETER NEOPRENE SHEET, 1/8" THICK
(REF. DART SPEC. M-NEO60-S.125)
- 2) TOLERANCES ARE PER DART QSI 018 UNLESS OTHERWISE NOTED
- 3) ALL DIMENSIONS ARE IN INCHES

COPYRIGHT © 2005 BY DART AEROSPACE LTD.

THIS DOCUMENT IS PRIVATE AND CONFIDENTIAL AND IS SUPPLIED ON THE EXPRESS CONDITION THAT IT IS NOT TO BE USED FOR ANY PURPOSE OR COPIED OR COMMUNICATED TO ANY OTHER PERSON WITHOUT WRITTEN PERMISSION FROM DART AEROSPACE LTD.